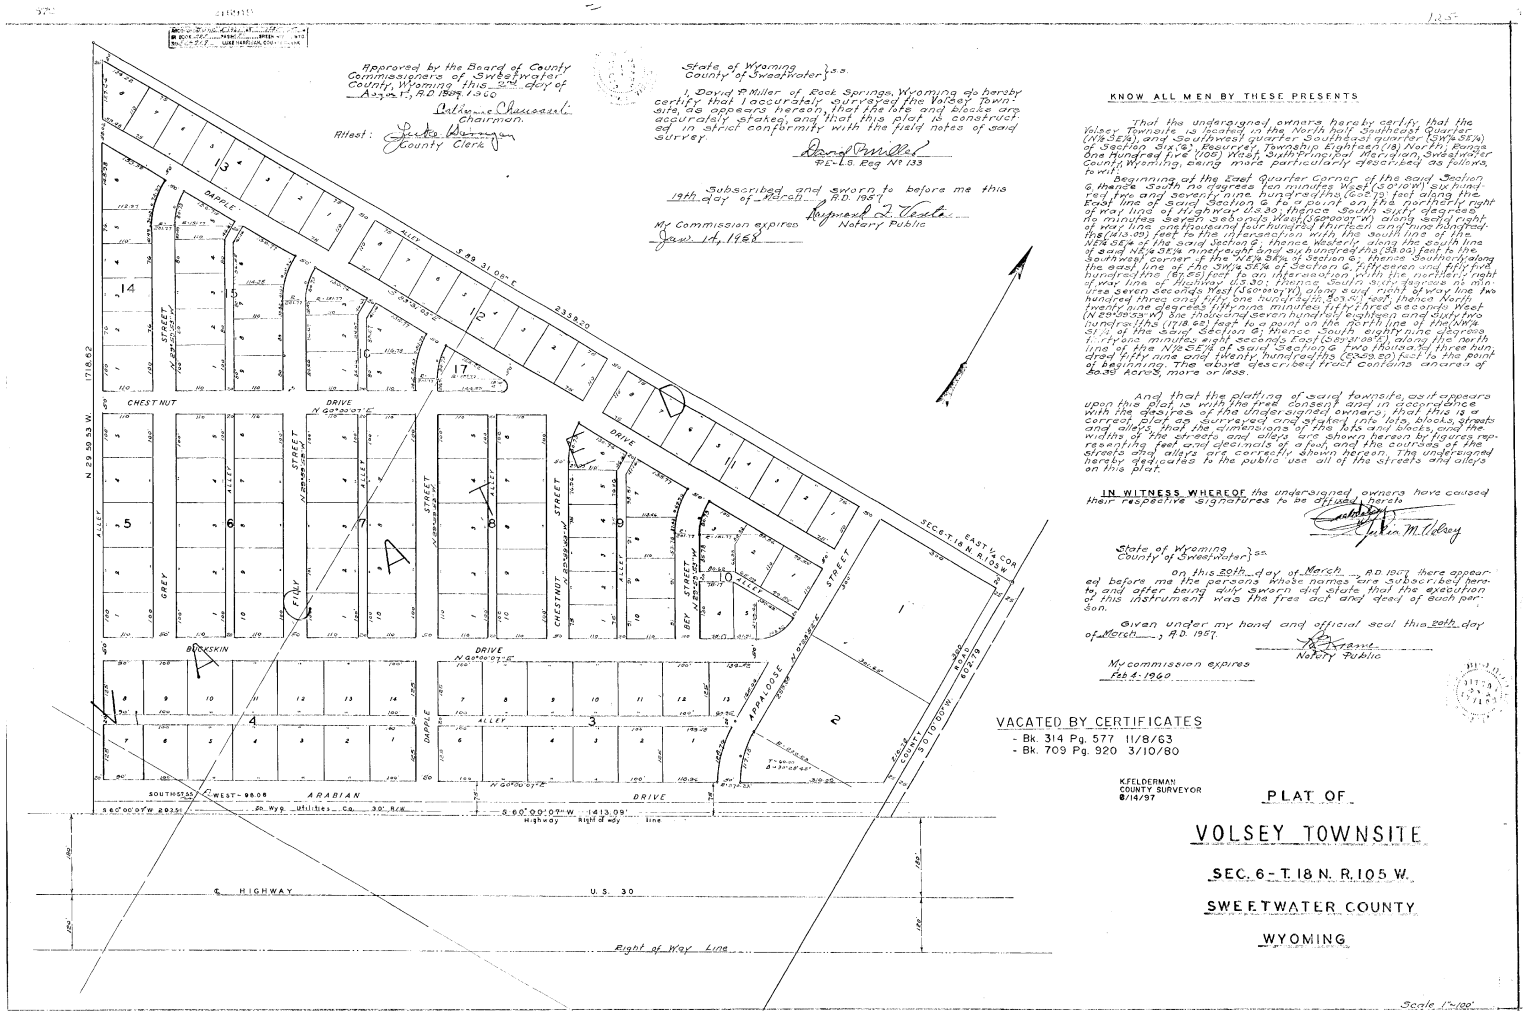

Approved by the Board of County Commissioners of Sweetwater County, Wyoming this 2nd day of August, A.D. 1960
Catherine Chaussaret
Chairman.
Attest: Lucke Bringan
County Clerk
State of Wyoming
County of Sweetwater } ss.
I, David P. Miller of Rock Springs, Wyoming do hereby certify that I accurately surveyed the Volsey Townsite, as appears hereon, that the lots and blocks are accurately staked, and that this plat is constructed in strict conformity with the field notes of said survey.
David P. Miller
PE-LS. Reg No 133
Subscribed and sworn to before me this 19th day of March A.D. 1957
Raymond L. Vesta
Notary Public
My Commission expires Jan. 14, 1958
KNOW ALL MEN BY THESE PRESENTS
That the undersigned owners hereby certify that the Volsey Townsite is located in the North half Southeast Quarter (N½SE¼) and Southwest quarter Southeast quarter (SW¼SE¼) of Section Six (6), Resurvey Township Eighteen (18) North, Range One Hundred five (105) West, Sixth Principal Meridian, Sweetwater County, Wyoming, being more particularly described as follows, to wit:
Beginning at the East Quarter Corner of the said Section 6, thence South no degrees ten minutes West (S0°10'W) six hundred five and seventy nine hundredths (602.79) feet along the East line of said Section 6 to a point on the northerly right of way line of Highway U.S. 30; thence South sixty degrees no minutes seven seconds West (S60°00'07"W) along said right of way line one thousand four hundred thirteen and nine hundredths (1413.09) feet to the intersection with the south line of the NE¼SE¼ of the said Section 6; thence Westerly along the south line of said NE¼SE¼ nine feet and six hundredths (38.06) feet to the Southwest corner of the NE¼SE¼ of Section 6; thence Southerly along the east line of the SW¼SE¼ of Section 6, fifty seven and fifty five hundredths (57.55) feet to an intersection with the northerly right of way line of Highway U.S. 30; thence South sixty degrees no minutes seven seconds West (S60°00'07"W) along said right of way line two hundred three and fifty one hundredths (203.51) feet; thence North twenty nine degrees fifty nine minutes fifty three seconds West (N29°59'53"W) one thousand seven hundred eighteen and sixty two hundredths (1718.62) feet to a point on the North line of the NW¼SE¼ of the said Section 6; thence South eighty nine degrees forty one minutes eight seconds East (S89°31'08"E) along the north line of the N½SE¼ of said Section 6 two thousand three hundred fifty nine and twenty hundredths (2359.20) feet to the point of beginning. The above described tract contains an area of 80.39 acres, more or less.
And that the platting of said townsite, as it appears upon this plat, is with the free consent and in accordance with the desires of the undersigned owners, that this is a correct plat as surveyed and staked into lots, blocks, streets and alleys, that the dimensions of the lots and blocks, and the widths of the streets and alleys are shown hereon by figures representing feet and decimals of a foot, and the courses of the streets and alleys are correctly shown hereon. The undersigned hereby dedicates to the public use all of the streets and alleys on this plat.
IN WITNESS WHEREOF the undersigned owners have caused their respective signatures to be affixed hereto
Eugene M. Volsey
State of Wyoming
County of Sweetwater } ss.
On this 20th day of March A.D. 1957 there appeared before me the persons whose names are subscribed hereto, and after being duly sworn did state that the execution of this instrument was the free act and deed of each person.
Given under my hand and official seal this 20th day of March, A.D. 1957.
Notary Public
My commission expires Feb 4-1960
VACATED BY CERTIFICATES
- Bk. 314 Pg. 577 11/8/63
- Bk. 709 Pg. 920 3/10/80
K.FELDERMAN
COUNTY SURVEYOR
8/14/97
PLAT OF
VOLSEY TOWNSITE
SEC. 6 - T. 18 N. R. 105 W.
SWEETWATER COUNTY
WYOMING
Scale 1"=100'
DAPPLE
CHESTNUT
DRIVE
N 60°00'07"E
GREY
FINLY
BUCKSKIN
ARABIAN
DRIVE
APPALOOSE
STREET
ALLEY
S 89 31 06" E
2359.20
N 29 59 53 W.
1718.62
SEC 6-T.18 N. R.105 W.
EAST ¼ COR
S 60°00'07"W 1413.09'
Highway Right of way line
℄ HIGHWAY
U.S. 30
Right of Way Line