MAP
OF
WESTERN ADDITION
TO
ROCK SPRINGS.

SWEETWATER CO., WYOMING.

S.E.¼ OF N.W.¼ SEC. 35, T. 19 N., R. 105 W.

SCALE 1 INCH = 50 FEET.

SEPT. 18 1912.

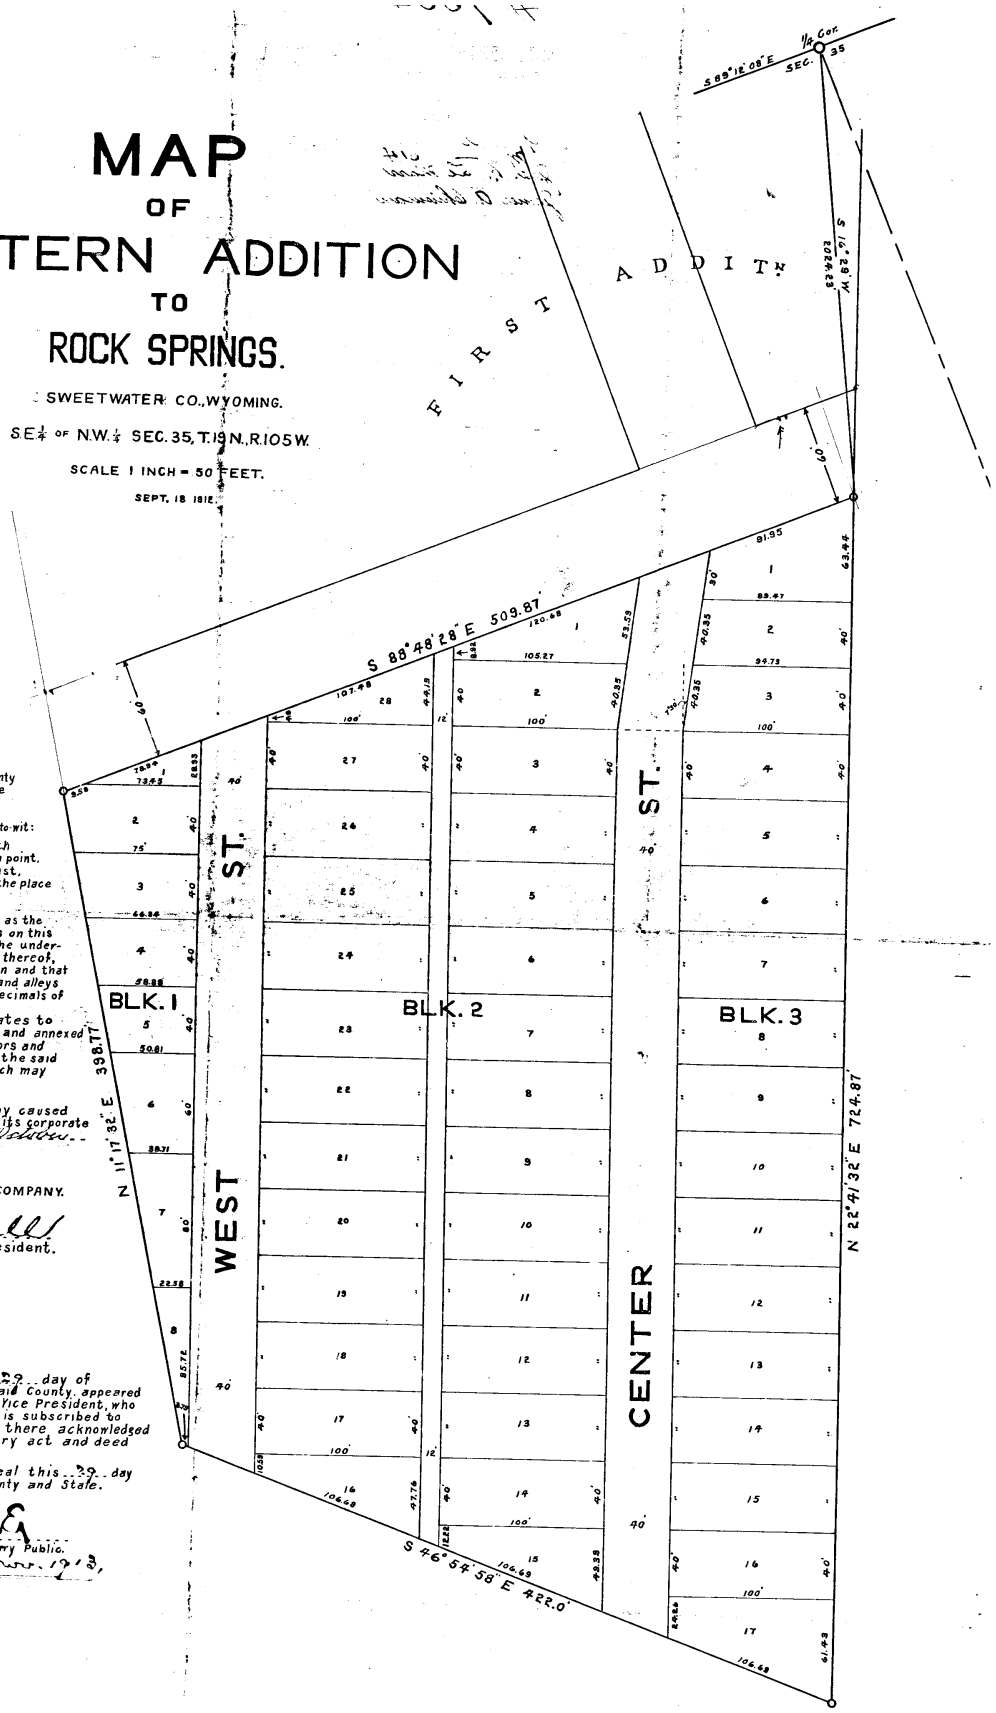

KNOW ALL MEN BY THESE PRESENTS; That The Rock Springs Lumber Company, a corporation, duly organized and existing under and by virtue of the laws of the State of Wyoming, does hereby certify that the above or foregoing Western Addition to the Town of Rock Springs, in the County of Sweetwater, in the State of Wyoming, is located in that part of the North West quarter (N.W.¼), of Section Number thirty-five (35), in Township Number nineteen (19), North of Range Number one hundred-five (105), West of the Sixth Principal Meridian, in Sweetwater County, Wyoming, described as follows to-wit:

Beginning at a point which is South 16°29' West 2024.23 feet from the North quarter (N¼) corner of said Section; thence South 22°41'32" West, 724.87 feet, to a point, thence North 45°54'58" West, 422 feet, to a point, thence North 11°17'32" East, 398.77 feet, to a point, thence South 88°48'28" East, 509.87 feet, to a point and the place of beginning.

And that the survey and staking thereof into lots, blocks, streets and alleys as the said Western Addition to the Town of Rock Springs, Wyoming, as appears on this plat, is with the free concent, and in accordance with the desires of the undersigned owners and proprietors, and that it is the owner in fee simple thereof, and that the foregoing is a correct plat of the said Western Addition and that the dimensions of the lots and blocks and the widths of the streets and alleys are correctly shown on the plat by figures representing feet and decimals of a foot.

And that the said The Rock Springs Lumber Company hereby dedicates to public use all the streets and alleys as shown upon the foregoing and annexed plat, reserving unto The Union Pacific Coal Company, its successors and assigns, the right at all times, to mine and take from underneath the said streets and alleys, any and all deposits of coal or other mineral, which may exist thereunder.

IN WITNESS WHEREOF, the the said The Rock Springs Lumber Company caused this certificate to be signed by its Vice President and sealed with its corporate seal and to be attested by its Secretary, this 29 day of October A.D. 1912.

THE ROCK SPRINGS LUMBER COMPANY.

Attest: W. J. Kellogg, Secretary.

By: T. Kendall, Vice President.

State of Wyoming
County of Sweetwater } ss.

Be It Remembered, that on this 29 day of October A.D. 1912, before me a Notary Public in and for said County appeared The Rock Springs Lumber Company, by T. Kendall its Vice President, who is personally known to me to be the identical person whose name is subscribed to the foregoing instrument as said Vice President, and then and there acknowledged the execution and sealing of said instrument to be his voluntary act and deed and the voluntary act and deed of said Company.

In Witness Whereof, I have hereunto set my hand and official seal this 29 day of October A.D. 1912, at the Town of Rock Springs, in said County and State.

T. J. Voss, Notary Public.

My commission expires Nov. 24, 1912.

MAP # 36
COUNTY CLERK
XX FLAT
0101