REORDER BY NUMBER 0758R

101-117

Manning Addition

29720 Cont.
THE STATE OF WYOMING(
SS:
COUNTY OF SWEETWATER)

I, A. Walters, a Notary Public, in and for the county and state aforesaid, do hereby certify that Albert F. Hubert, administrator of the estate of Frank A. Hubert, deceased, personally known to me to be the person whose name is subscribed to the foregoing instrument, and personally known to me to be the administrator of the estate of Frank A. Hubert, deceased, appeared before me this day in person and as such administrator acknowledged that he signed, sealed and delivered said instrument of writing as his free and voluntary act, and as the free and voluntary act, under the order of Court, as administrator for the uses and purposes therein set forth.

Given under my hand and Notarial Seal this 20th day of March A. D. 1924.
My commission expires August 6, 1927.

A Walters. Notary Public.

SEAL

Filed for record April 22nd, 1924.

W. C. Lewis County Clerk.
By Chafesser Deputy.

COMPARED

29730 PLAT MANNING ADDITION SOUTH SUPERIOR. 101-117

The State of Wyoming,)
County of Sweetwater.)

KNOW ALL MEN BY THESE PRESENTS, That I Fred Manning do hereby certify that the above Subdivision, in the State of Wyoming, County of Sweetwater, is located in the W½ of the SE¼ of Section 28, T 21N, R 102 W of the 6th Principal Meridian, is described as follows, to-wit: Beginning at the S¼ Cor. Sec. 28, T 21 N, R 102 W of the 6th P.M. thence N Odeg. 03' E. 2566.9 feet, thence S 89 deg. 32' E. 1311.07 feet, thence S 0 deg. 05' E. 2583.15 feet, thence N 88 deg. 50' 30" W. 1318.32 feet to the point of beginning.

That the survey and staking thereof into lots, blocks and alleys of the said subdivision as appears on this plat is with the free consent, and in accordance with the desire of the undersigned owner, and that the foregoing is a correct plat of the said subdivision, and that the dimensions of the lots and blocks and the widths of the streets and alleys are correctly shown on this plat by figures representing feet and decimals of a foot.

And that the said Fred Manning, does hereby dedicate to the public use all the streets and alleys shown on the foregoing plat.

In witness thereof I hereunto affix my hand and seal this 21st day of April A.D. 1924.

Fred Manning.

The State of Wyoming,)
County of Sweetwater.)

I, H. L. Levesque a Notary Public in and for the county and state aforesaid hereby certify that Fred Manning who is personally known to me to be the person whose name is subscribed to the foregoing instrument, appeared before me on this 21st day of April 1924 in person and acknowledged that he signed, sealed and delivered said instrument in writing, as his free and voluntary act for the uses and purposes therein set forth.

Given under my hand and Notarial Seal this 21st day of April A. D. 1924.
---Seal---

H. L. Levesque, Notary Public

My commission expires February 18th, 1926.

The State of Wyoming,)
County of Sweetwater.)

I, D. R. Mackay Civil Engineer, hereby certify that I accurately surveyed the addition hereon shown and that the streets, lots and blocks are accurately staked off and that the plat is accurately constructed from the field notes of the aforesaid survey.

D. R. Mackay

The State of Wyoming,)
County of Sweetwater.)

On this 21st day of April A. D. 1924 before me a Notary Public in and for the state and county aforesaid, personally appeared, the above named D. R. MacKay, to me well known to be the identical person whoexecuted the foregoing instrument and acknowledged the same to be true and correct.

Given under my hand and notarial seal this 21st day of April A. D. 1924.
---Seal---

H. L. Levesque, Notary Public

My commission expires February 18, 1926.
Filed for record Apr. 23, 1924.
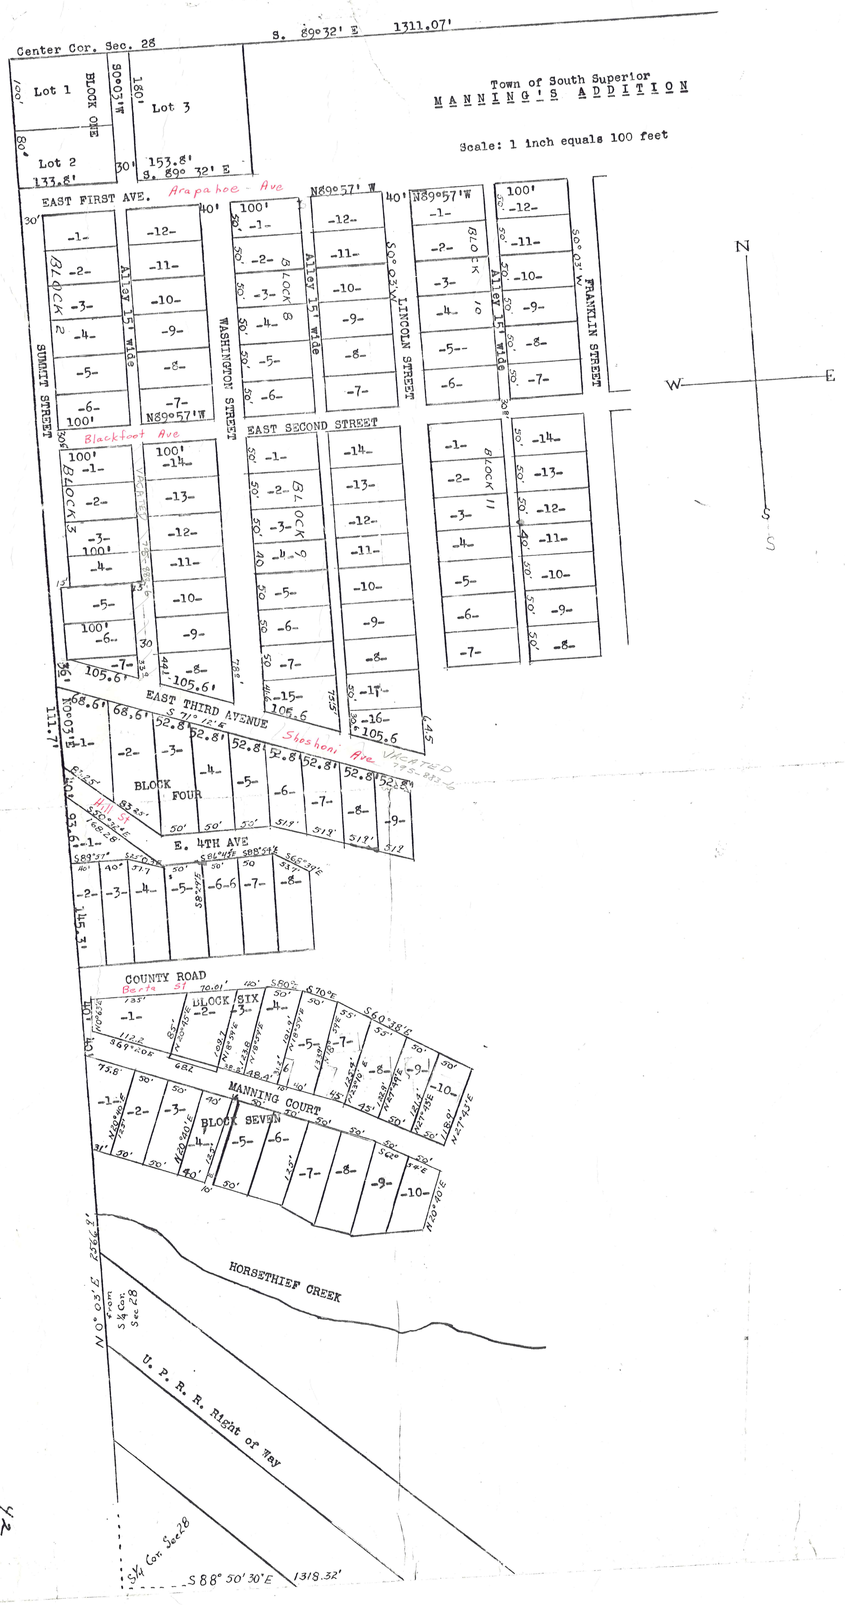
W. C. Lewis, County Clerk.
By Chafesser Deputy.