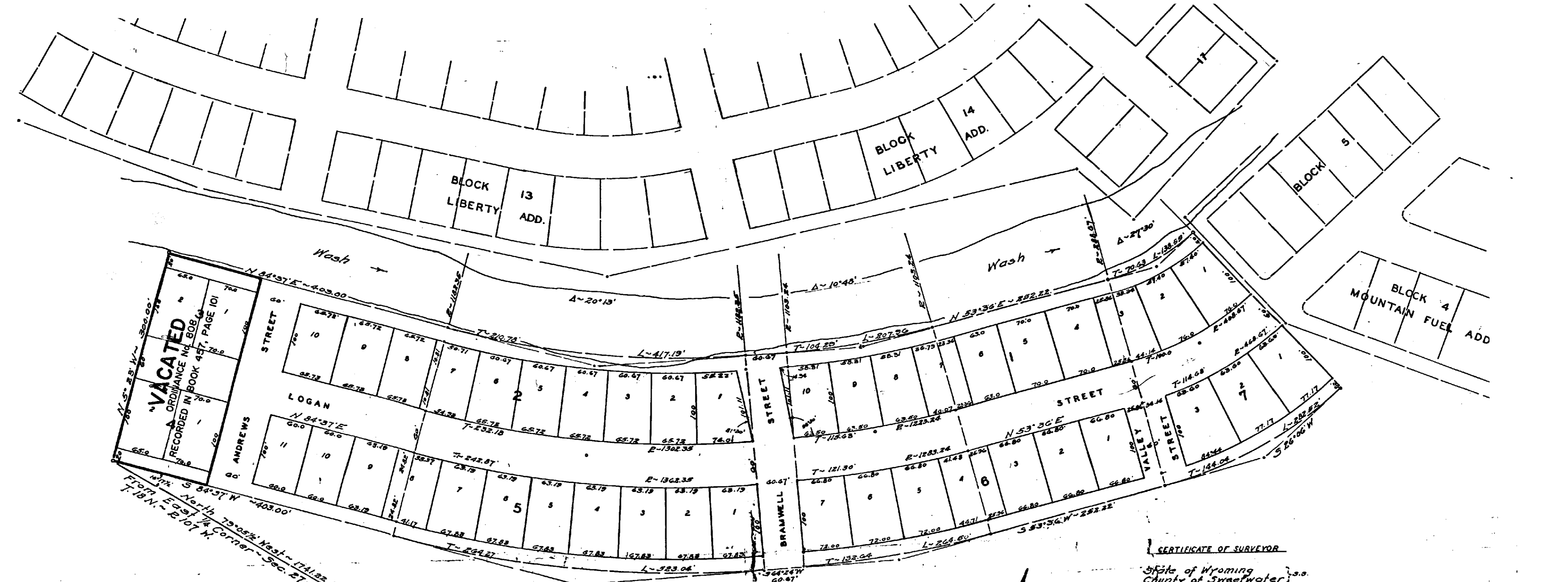

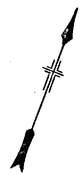

KNOW ALL MEN BY THESE PRESENTS

That the Town of Green River, a municipal corporation, organized and existing under the laws of the State of Wyoming, does hereby certify that the Valley View Addition to the Town of Green River, Sweetwater County, Wyoming, is located in the Northeast Quarter (NE¼) of Section Twentyseven (27), Resurvey Township Eighteen (18) North, Range One hundred Seven (107) West, 6th P.M. the boundary lines of said addition being more particularly described as follows: to-wit

Beginning at a point located North 79°05½' West-1741.22 feet from the East Quarter Corner of the said Section 27, thence North 5°23' West, 300.00 feet; thence North 84°37' East, 403.00 feet to the point of a curve to the left, having a radius of 1182.35 feet; thence on the arc of said curve, thru an angle of 20°13' a distance of 417.19 feet; thence North 64°24' East, 60.67 feet to the point of a curve to the left, having a radius of 1103.24 feet; thence on the arc of said curve, thru an angle of 10°48' a distance of 207.96 feet; thence North 53°36' East, 252.22 feet to the point of a curve to the left having a radius of 288.67 feet; thence on the arc of said curve, thru an angle of 27°30' a distance of 138.55 feet; thence South 63°54' East, 300.00 feet to the point of a curve to the right having a radius of 588.67 feet, and the back tangent of which bears South 26°06' West; thence on the arc of said curve, thru an angle of 27°30' a distance of 282.52 feet; thence South 53°36' West 252.22 feet to the point of a curve to the right, having a radius of 1403.24 feet; thence on the arc of said curve, thru an angle of 10°48' a distance of 264.50 feet; thence South 64°24' West, 60.67 feet to the point of a curve to the right, having a radius of 1482.35 feet; thence on the arc of said curve, thru an angle of 20°13' a distance of 523.04 feet; thence South 84°37' West, 403.00 feet to the point of beginning. Said addition contains 11.09 Acres, more or less.

And the staking thereof into lots, blocks, streets and alleys, as appears upon this plat, is with the free consent and in accord with the desires of the undersigned owner and proprietor of the above described lands, subject to the mineral reservations contained in original conveyance from Union Pacific Railroad Company; that this is a correct plat of the said addition, the dimensions of the lots, blocks, streets and alleys being shown hereon by figures representing feet and decimals of a foot. And the undersigned owner hereby dedicates to the public use all of the streets and alleys shown hereon.

IN WITNESS WHEREOF the Town of Green River has caused this instrument to be executed by its Mayor, and attested by its Town Clerk, and sealed with the corporate seal of said Town on this 2nd day of August, A.D. 1954

TOWN OF GREEN RIVER

[signature] TOWN CLERK

[signature] MAYOR

State of Wyoming }
County of Sweetwater } s.s.

On this 2nd day of August, A.D. 1954 there appeared before me the Mayor and the Town Clerk of the Town of Green River, Wyoming, both personally known to me, and who, after being duly sworn, did state that this instrument was executed on behalf of said Town in accord with a resolution passed by the Town Council on August 2nd, A.D. 1954

Given under my hand and official seal this 2nd day of August, A.D. 1954.

[signature]
Notary Public

My Commission Expires Oct. 16, 1956

CERTIFICATE OF SURVEYOR

State of Wyoming }
County of Sweetwater } s.s.

I, David P. Miller of Rock Springs, Wyo do hereby certify that I accurately surveyed the addition shown hereon, that the lots and blocks are accurately staked, and this plat is constructed in conformity with the field notes of said survey.

David P. Miller
P.E~L.S. Reg No 133

Subscribed and sworn to before me this 31st day of July, A.D. 1954
Albert E. Nelson
Notary Public

My Commission Expires Jan. 22, 1955

PLAT OF

VALLEY VIEW ADDITION

TO

GREEN RIVER

SWEETWATER COUNTY

WYOMING

117729

STATE OF WYOMING } ss
County of Sweetwater
FILED FOR RECORD ON
AUG 31 1954
at 2:5 o'clock P.M. and recorded in Book 137 of Page 89-90
[signature]

✓INDEXED
✓ABSTRACTED
✓PHOTOSTATIC RECORDED

SCALE 1" = 60'

MAP# 63
COUNTY CLERK
XX FLAT
101